


Nieuw station:
178.653 De Wijper B2
Functieplaatsnr.: MS-065493

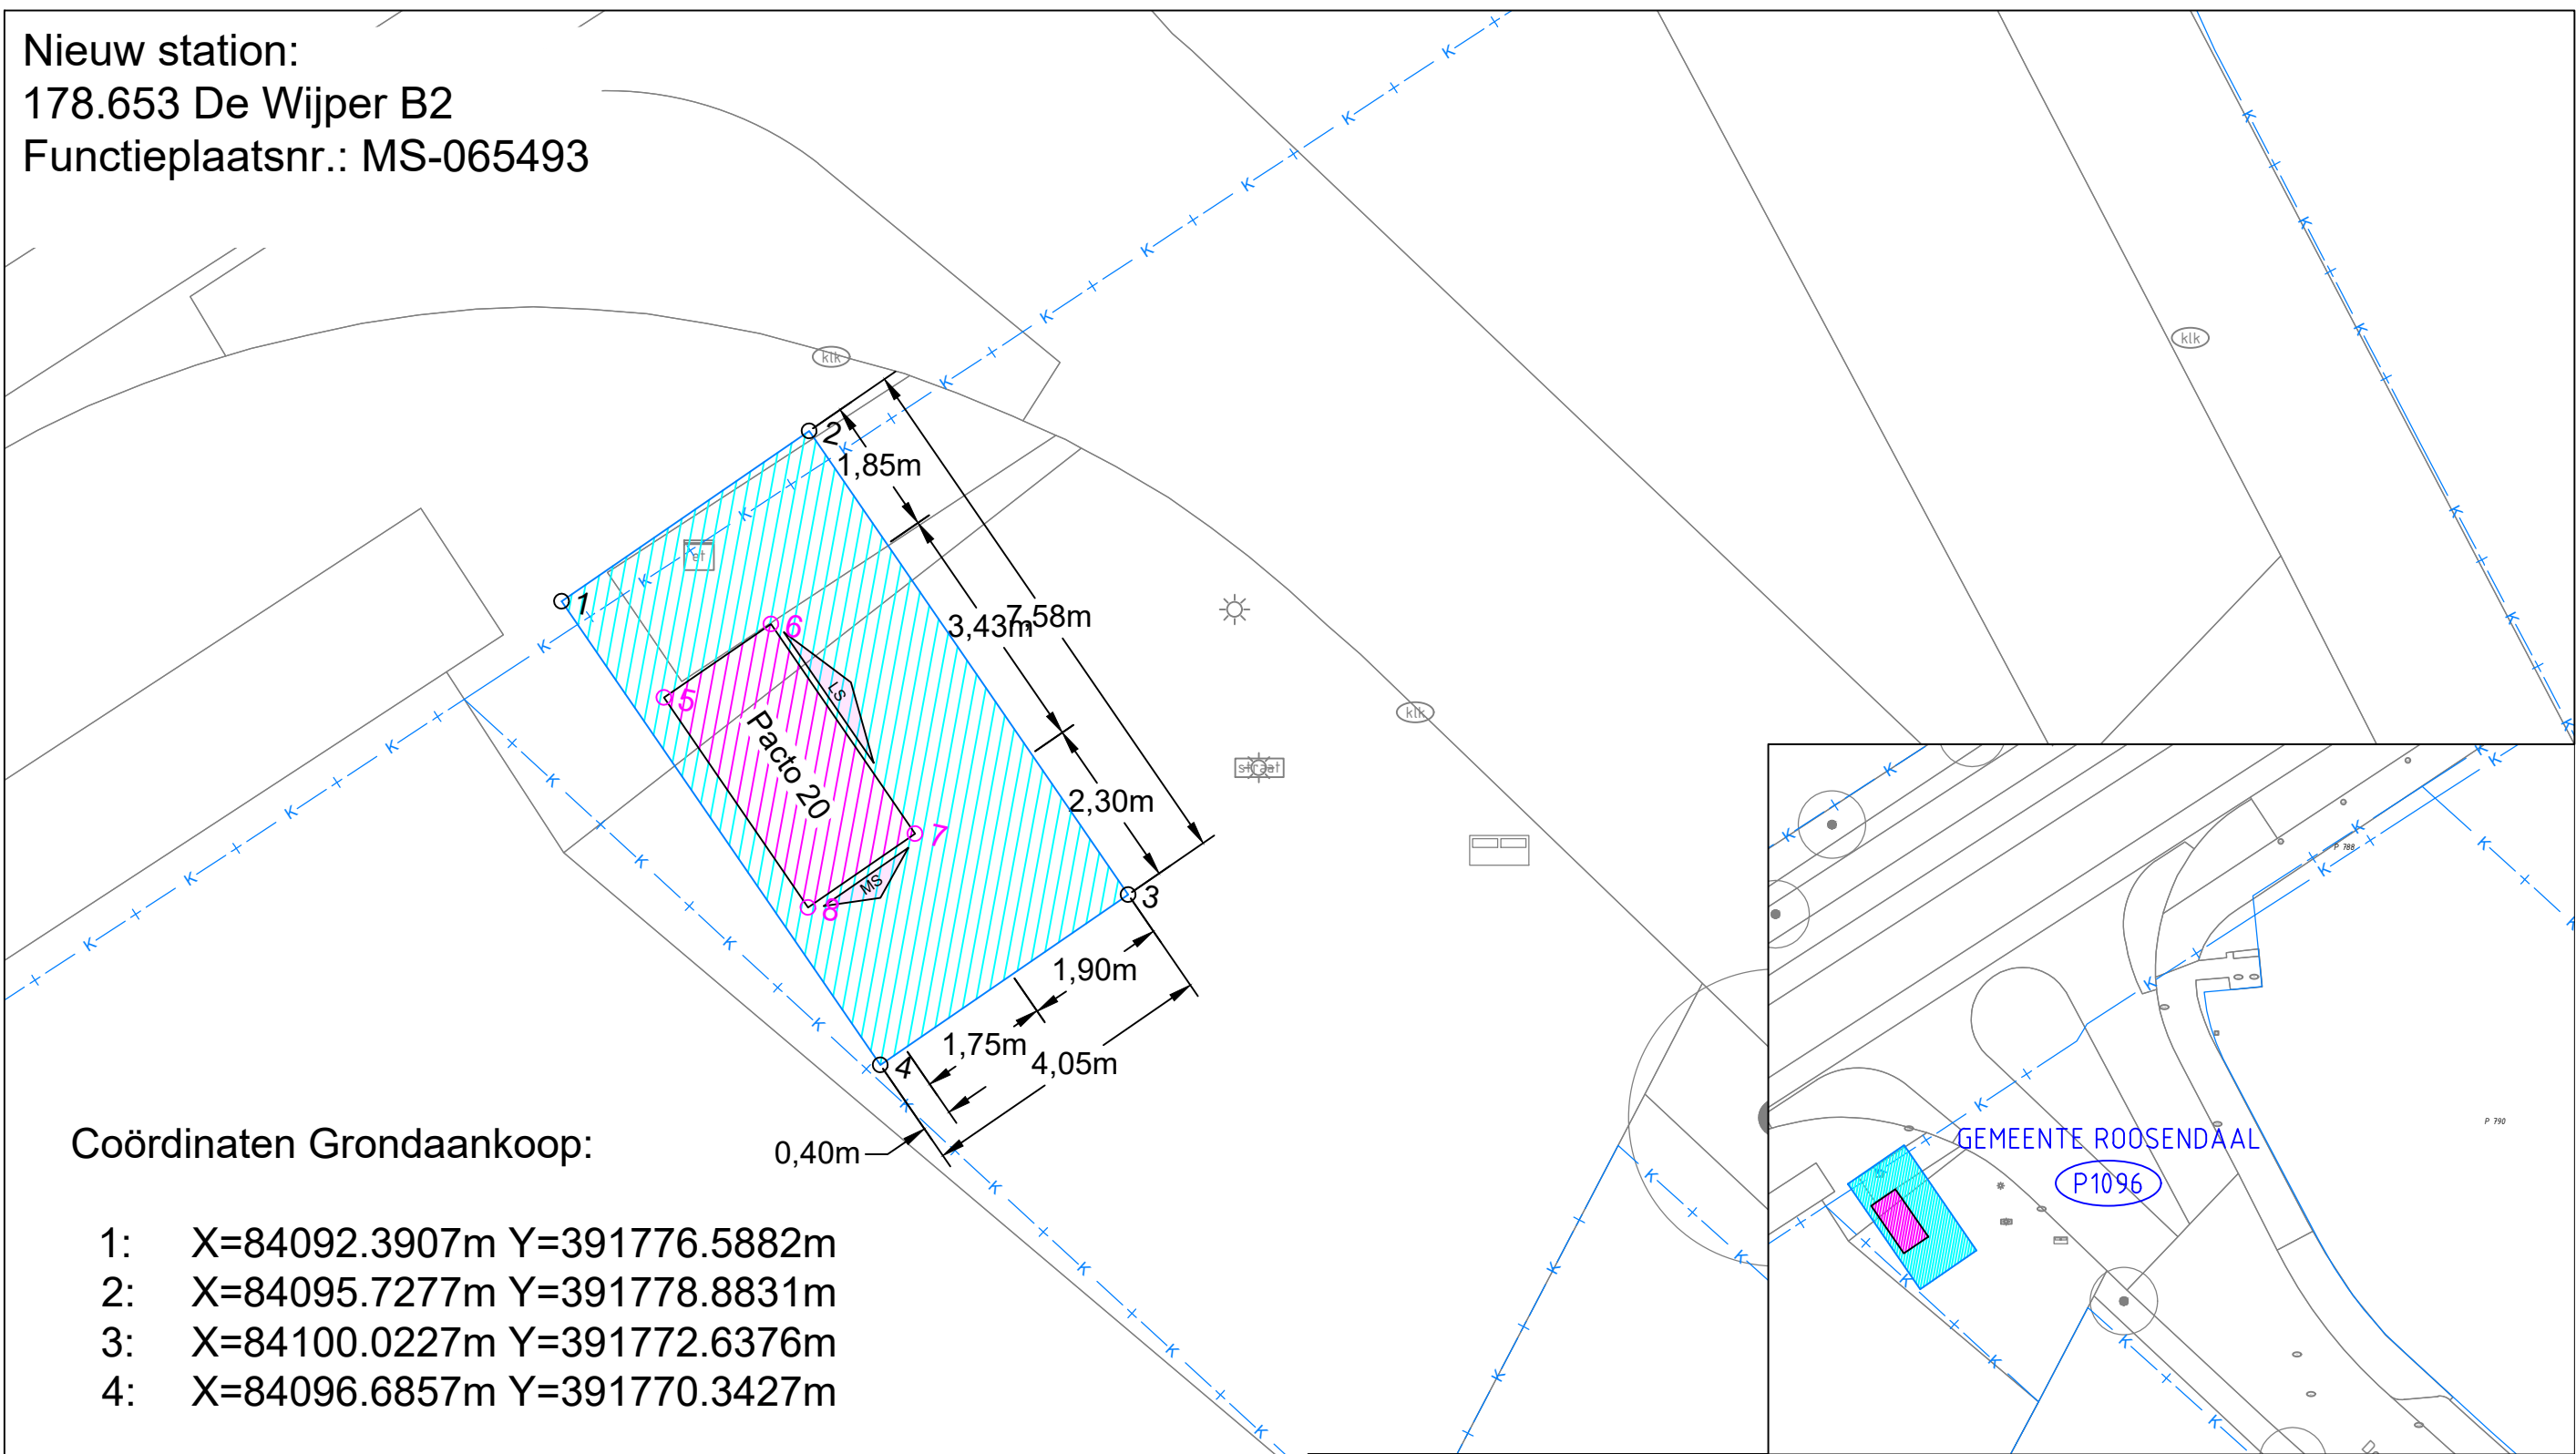


Coördinaten Grondaankoop:

- 1: X=84092.3907m Y=391776.5882m
- 2: X=84095.7277m Y=391778.8831m
- 3: X=84100.0227m Y=391772.6376m
- 4: X=84096.6857m Y=391770.3427m

Coördinaten E-station:

- 5: X=84093.7684m Y=391775.2907m Z=7.92
- 6: X=84095.2104m Y=391776.2823m Z=7.97
- 7: X=84097.1539m Y=391773.4561m Z=7.96
- 8: X=84095.7120m Y=391772.4645m Z=7.90

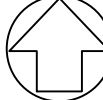Kadastrale gemeente	Wouw	Netwerkplan	30206302	Act. Code	0060	B.Nummer	B.18724
Sectie	P	Getekend	R.van den Mosselaar	Gecontr.	---	Afdeling	E&A
Nummer(s)	1096 + 786	Datum	03-09-2026	Gezien	---	Schaal	N.V.T
		B.18724 - Grondaankoop Heerle, nabij Bergsebaan 71					
Stations nummer	178.653						
Kadastrale grens		Rev.1					
E of G station Enexis		Naam eigenaar	Gemeente Roosendaal				
Aankoop grond		Adres eigenaar	Stadserf 1, 4701 NK Roosendaal				
Oppervlakte grondaankoop (m²)	30.7	Paraaf				Enexis Brabant West	
		Deze tekening vervangt			-	Zwaanhoefstraat 12	
		Deze tekening is vervangen door			-	4702LC Roosendaal	