


Vervangend station:
178.654 De Wijper A1
Functieplaatsnr.: MS-065486

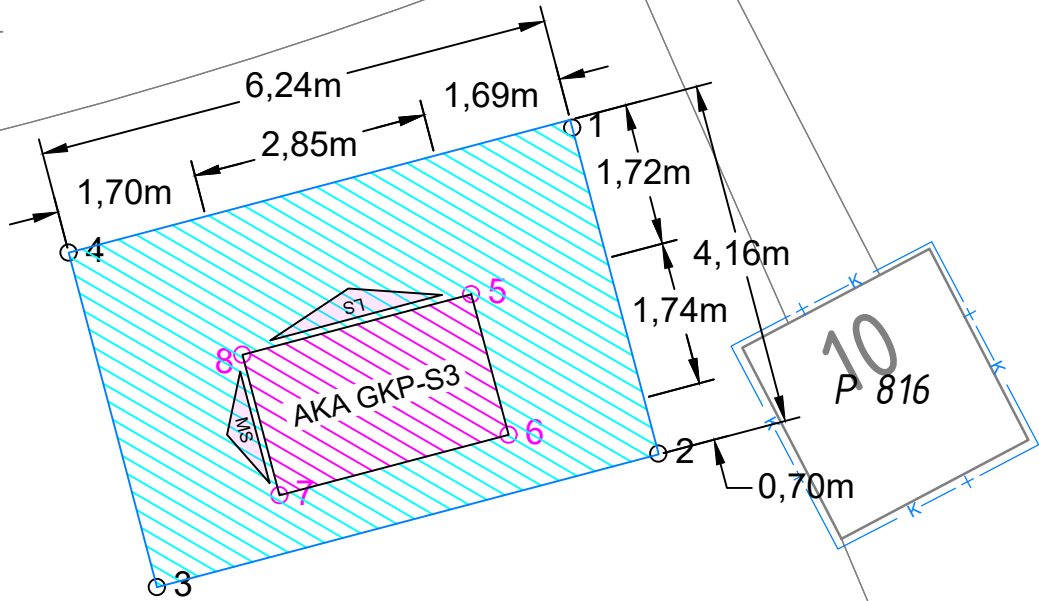



Coördinaten Grondaankoop:

- 1: X=84254.0970m Y=391681.5207m
- 2: X=84255.1324m Y=391677.6053m
- 3: X=84249.1024m Y=391676.0008m
- 4: X=84248.0389m Y=391680.0225m

Coördinaten E-station:

- 5: X=84252.8822m Y=391679.5222m Z=7.9900
- 6: X=84253.3297m Y=391677.8303m Z=8.0373
- 7: X=84250.5744m Y=391677.1017m Z=7.9230
- 8: X=84250.1270m Y=391678.7935m Z=7.9665

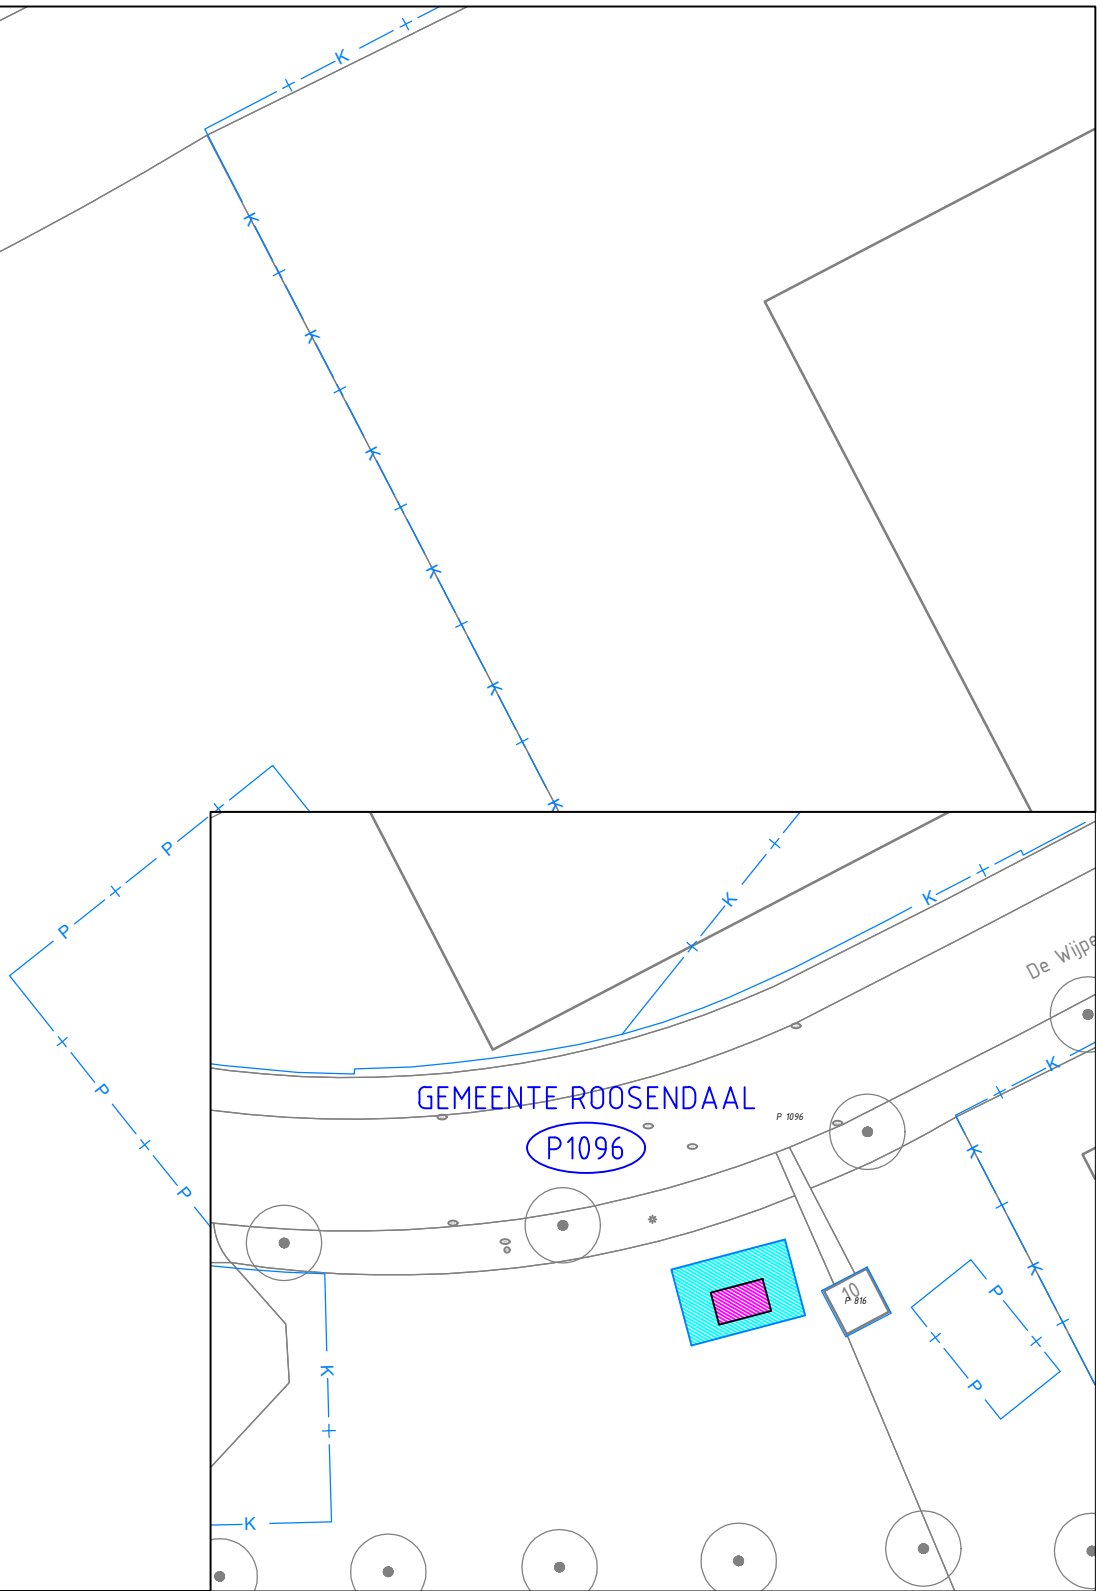

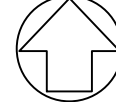Kadastrale gemeente	Wouw	Netwerkplan	30206302	Act. Code	0060	B.Nummer	B.18724
Sectie	P	Getekend	R.van den Mosselaar	Gecontr.	---	Afdeling	E&A
Nummer(s)	1096	Datum	03-09-2026	Gezien	---	Schaal	N.V.T
Stations nummer		178.654		B.18724 - Grondaankoop Heerle, nabij De Wijper 10			
Kadastrale grens	P - + - P - + -						
E of G station Enexis				Rev.1			
Aankoop grond							
Oppervlakte grondaankoop (m²)		26.0		Paraaf		Enexis Brabant West	
				Deze tekening vervangt		-	
				Deze tekening is vervangen door		-	
						Zwaanhoefstraat 12	
						4702LC Roosendaal	