


Nieuw station:
178.646 Ekelstraat B2
Functieplaatsnr.: MS-062014

K 3514

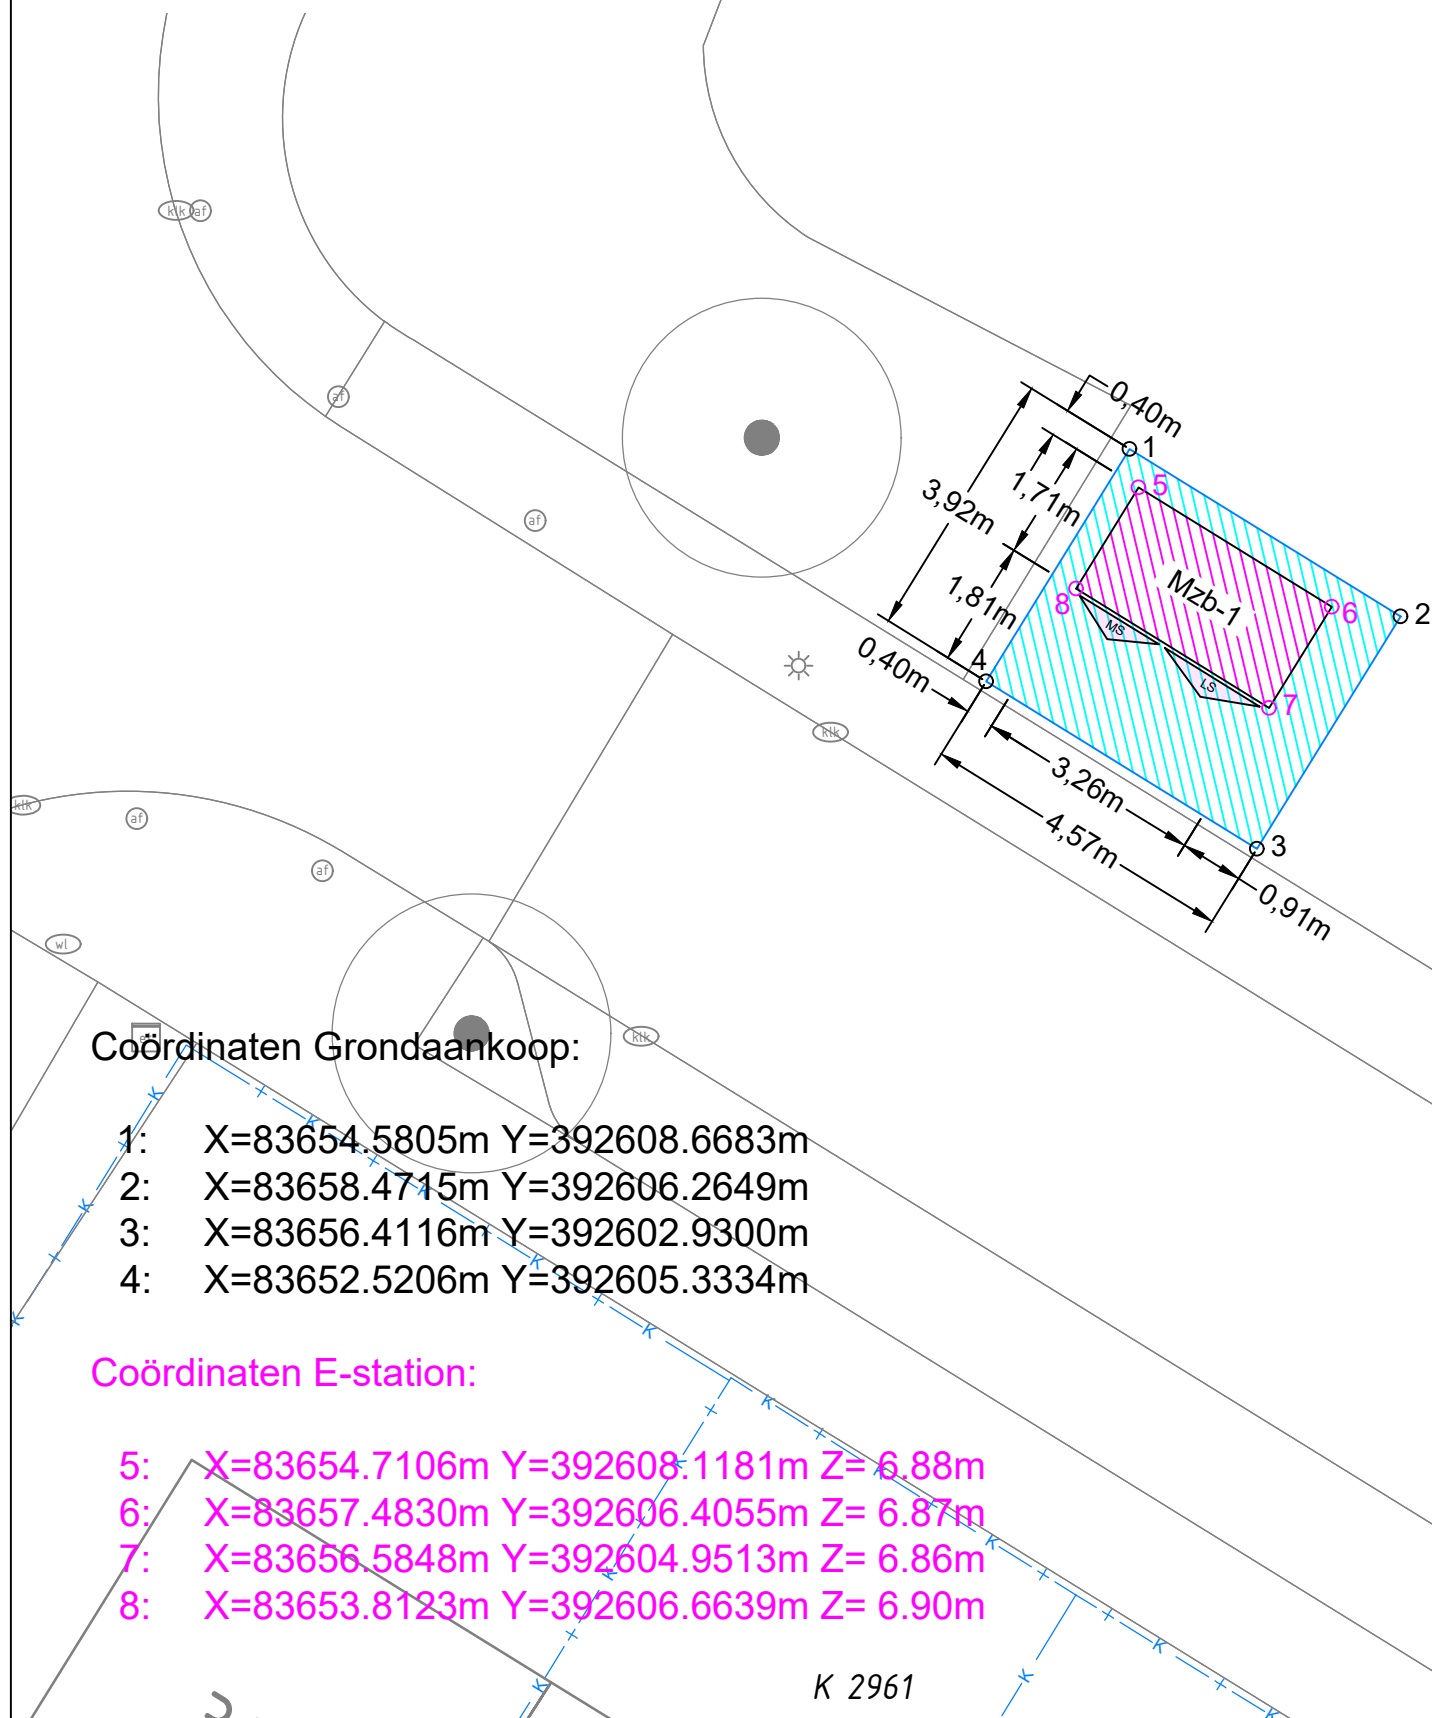



Coördinaten Grondaankoop:

- 1: X=83654.5805m Y=392608.6683m
- 2: X=83658.4715m Y=392606.2649m
- 3: X=83656.4116m Y=392602.9300m
- 4: X=83652.5206m Y=392605.3334m

Coördinaten E-station:

- 5: X=83654.7106m Y=392608.1181m Z= 6.88m
- 6: X=83657.4830m Y=392606.4055m Z= 6.87m
- 7: X=83656.5848m Y=392604.9513m Z= 6.86m
- 8: X=83653.8123m Y=392606.6639m Z= 6.90m

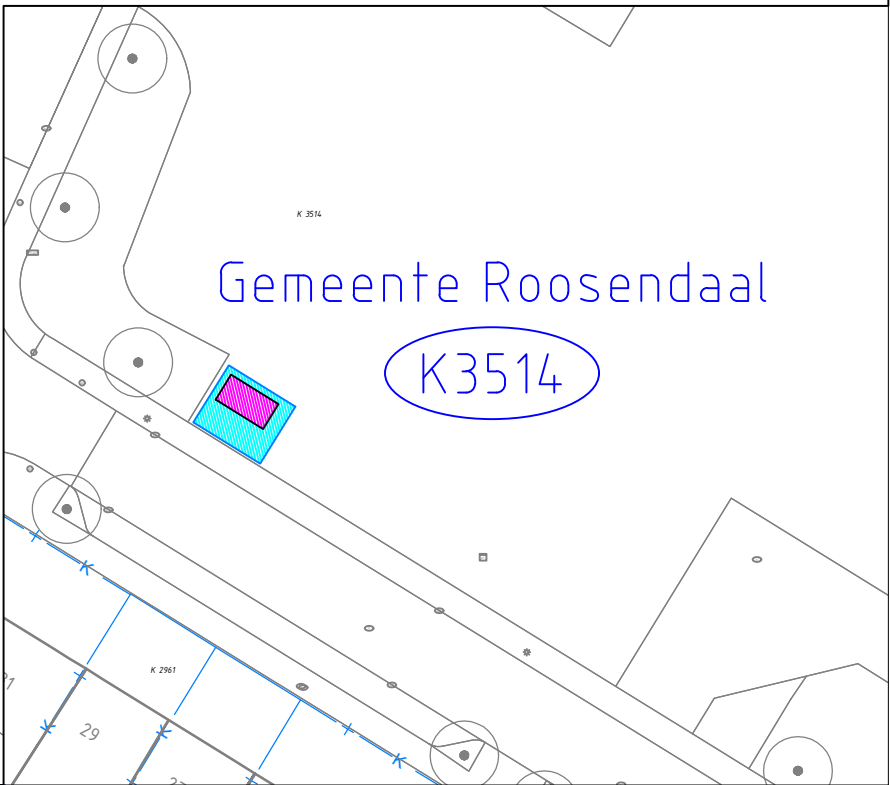

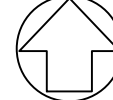Kadastrale gemeente	Wouw	Netwerkplan	30206302	Act. Code	0060	B.Nummer	B.18724
Sectie	K	Getekend	R. van den Mosselaar	Gecontr.	---	Afdeling	E&A
Nummer(s)	3514	Datum	04-09-2026	Gezien	---	Schaal	N.V.T
		B.18724 - Grondaankoop Heerle, nabij Ekelstraat 27					Rev.1 
Stations nummer	178.646						
Kadastrale grens							
E of G station Enexis		Naam eigenaar	Gemeente Roosendaal				
Aankoop grond		Adres eigenaar	Stadserf 1, 4701 NK Roosendaal				
Oppervlakte grondaankoop (m²)	17,9	Paraaf				Enexis Brabant West	
		Deze tekening vervangt			-	Zwaanhoeftstraat 12	
		Deze tekening is vervangen door			-	4702LC Roosendaal	