


Nieuw station:
178.648 Bameerweg C3
Functieplaatsnr.: MS-062069

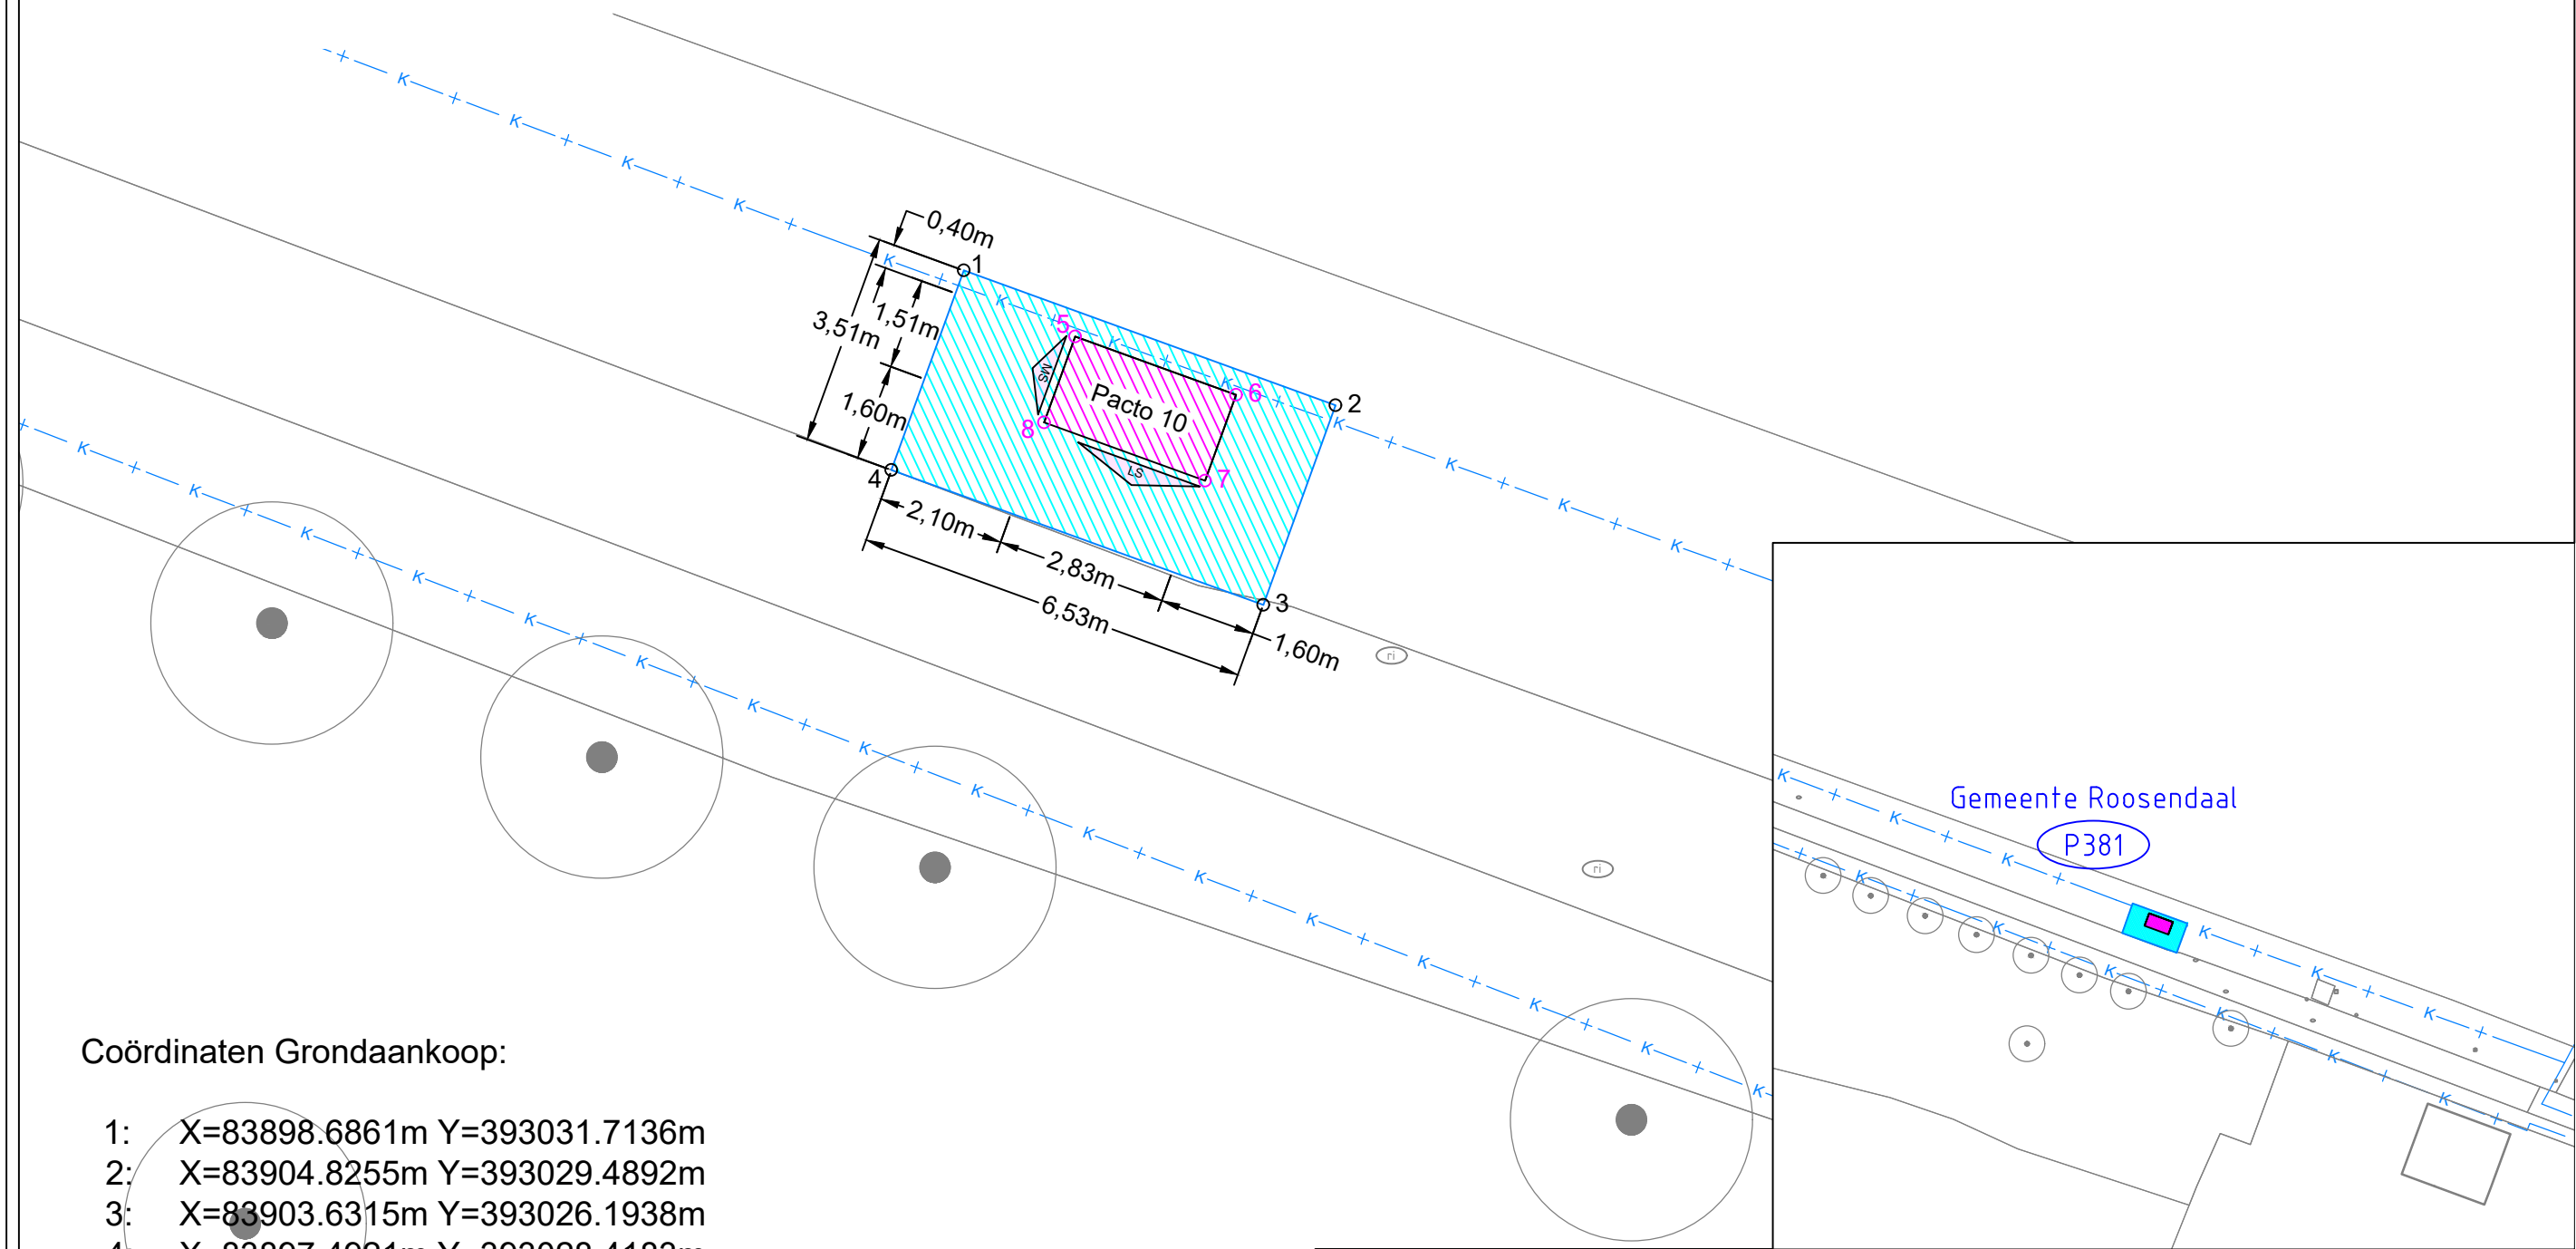


Coördinaten Grondaankoop:

- 1: X=83898.6861m Y=393031.7136m
- 2: X=83904.8255m Y=393029.4892m
- 3: X=83903.6315m Y=393026.1938m
- 4: X=83897.4921m Y=393028.4183m

Coördinaten E-station:

- 5: X=83900.5242m Y=393030.6222m Z= 6.66m
- 6: X=83903.1850m Y=393029.6581m Z= 6.66m
- 7: X=83902.6723m Y=393028.2432m Z= 6.62m
- 8: X=83900.0115m Y=393029.2072m Z= 6.64m

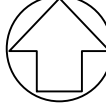Kadastrale gemeente	Wouw	Netwerkplan	30206302	Act. Code	0060	B.Nummer	B.18724
Sectie	P	Getekend	R. van den Mosselaar	Gecontr.	---	Afdeling	E&A
Nummer(s)	381	Datum	03-09-2026	Gezien	---	Schaal	N.V.T
		B.18724 - Grondaankoop Heerle, nabij Herelsestraat 157					
Stations nummer	178.648						
Kadastrale grens		Rev.1					
E of G station Enexis		Naam eigenaar	Gemeente Roosendaal				
Aankoop grond		Adres eigenaar	Stadserf 1, 4701 NK Roosendaal				
Oppervlakte grondaankoop (m²)	22,9	Paraaf				Enexis Brabant West	
		Deze tekening vervangt			-	Zwaanhoefstraat 12	
		Deze tekening is vervangen door			-	4702LC Roosendaal	